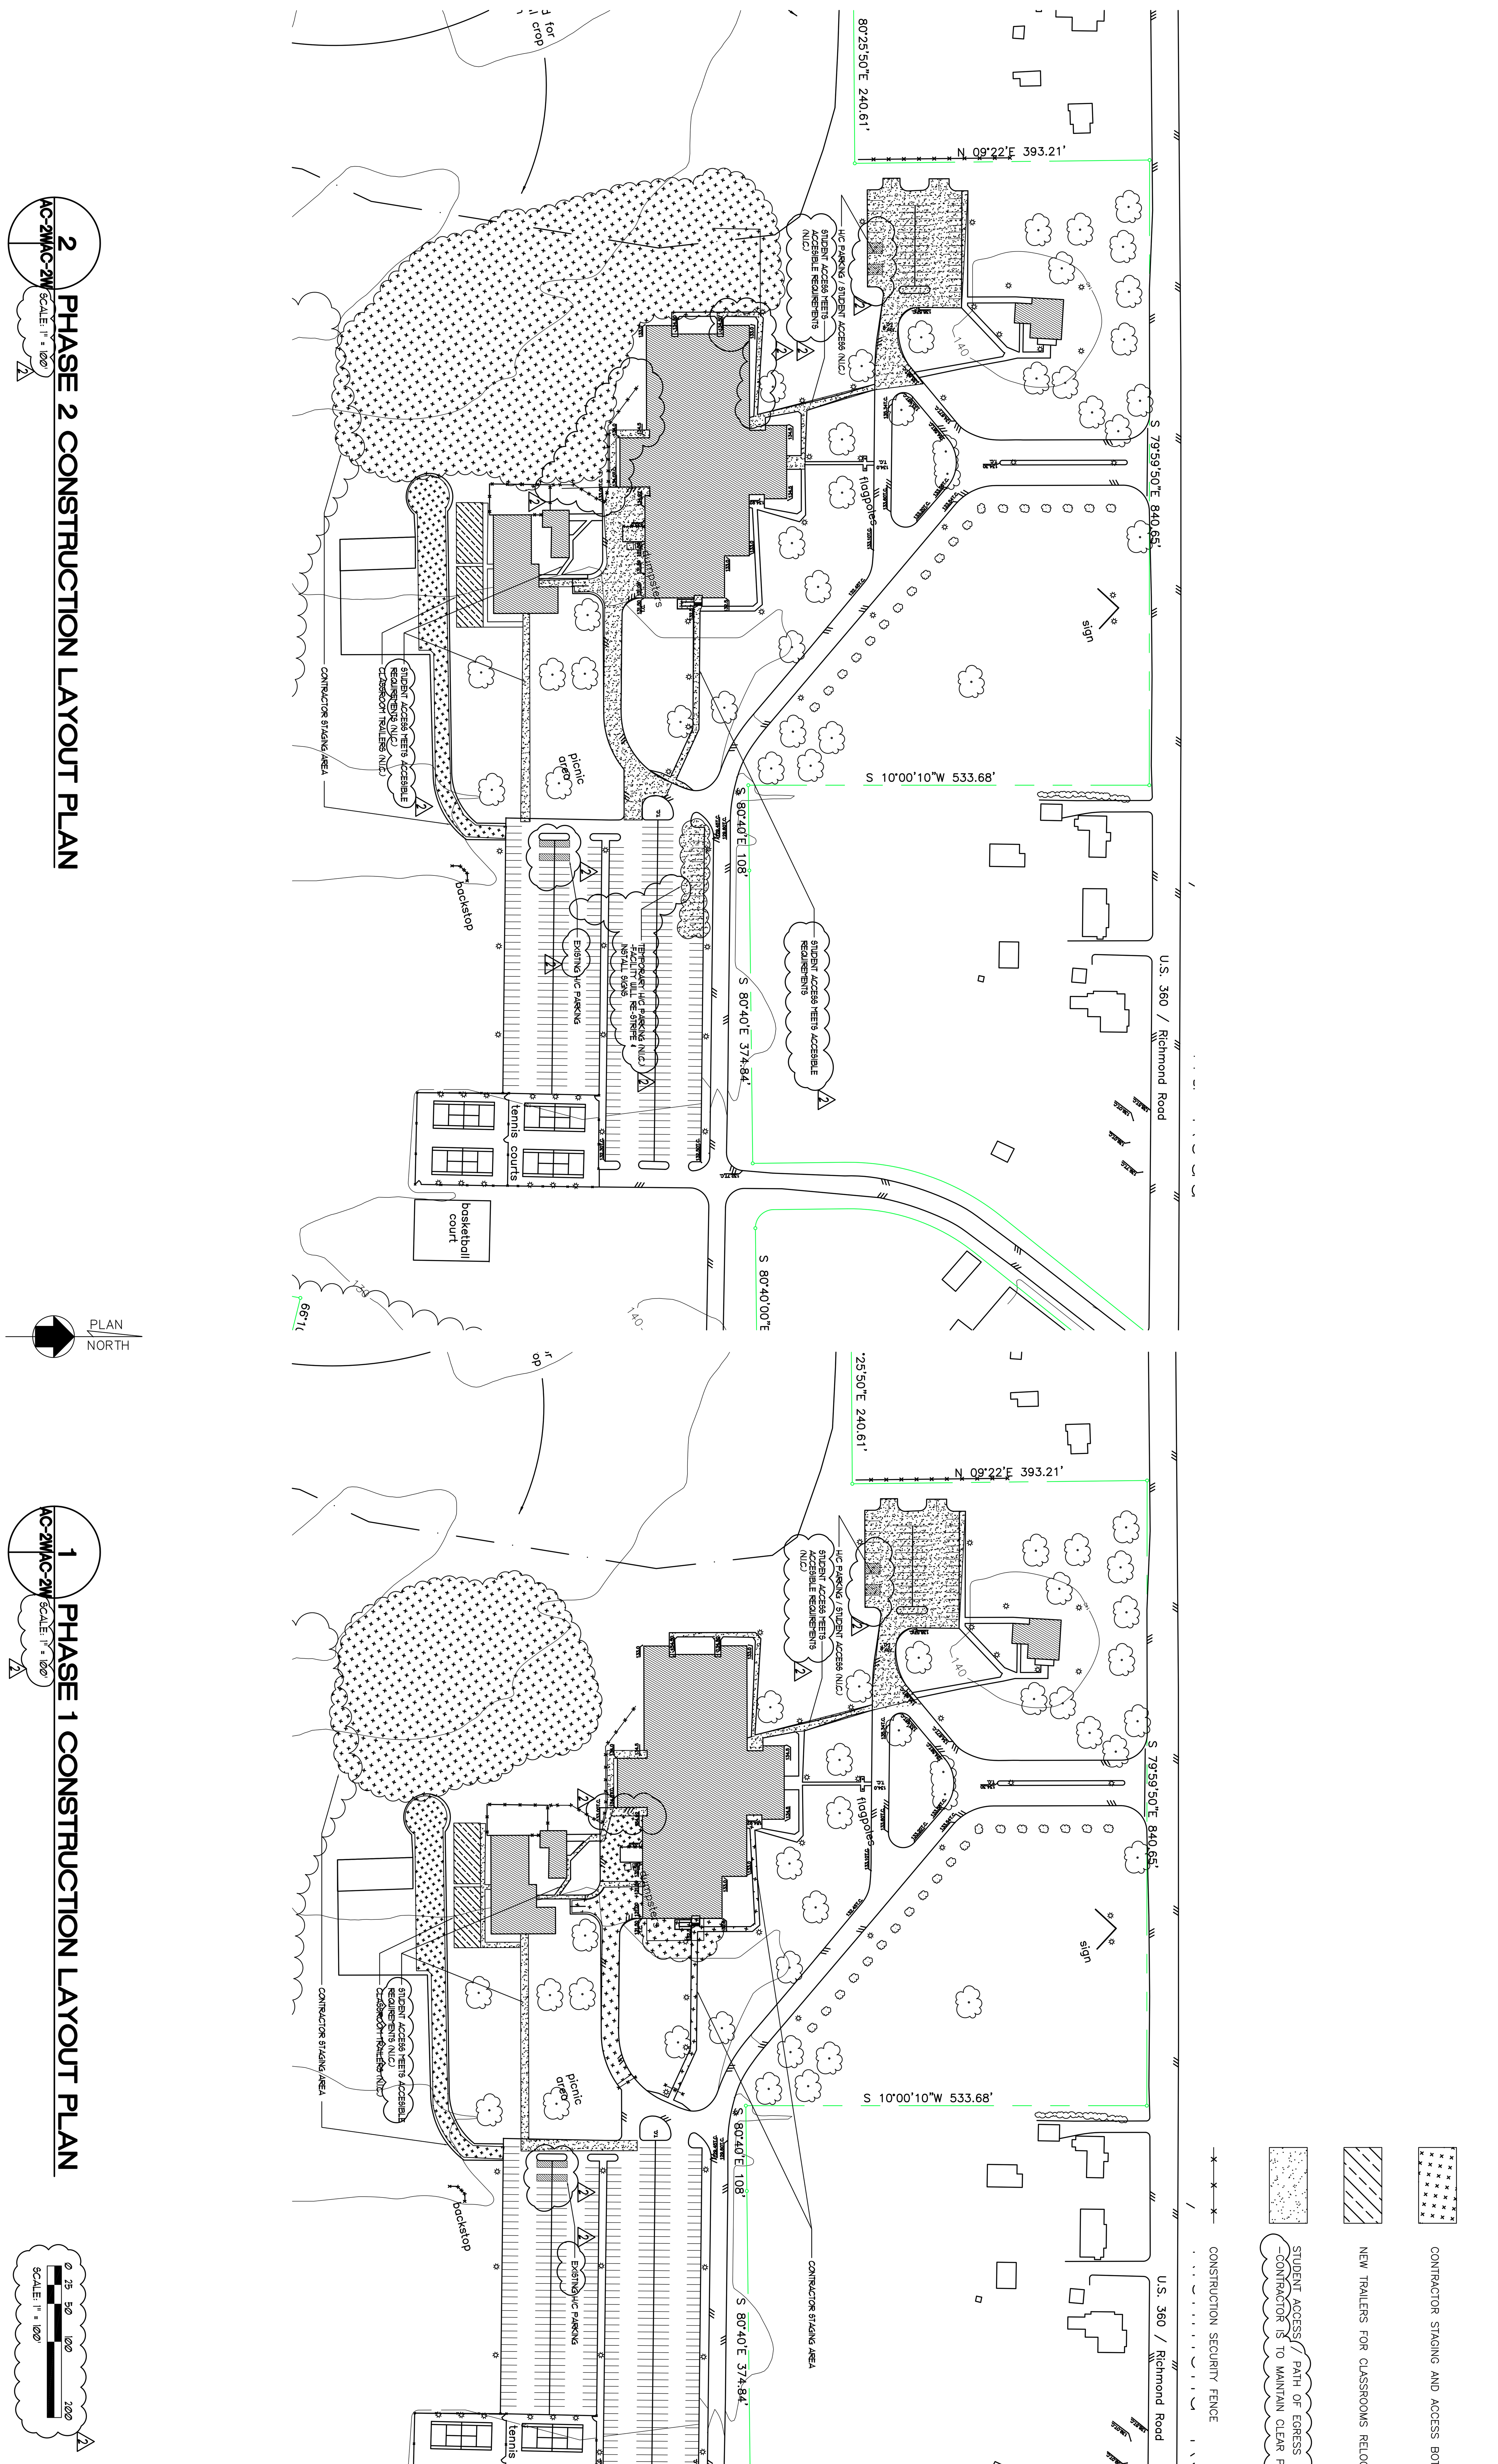

Sheet AC-2W

File Number RCC-AC2W-SITEPHASE

COMMONWEALTH OF VIRGINIA
STEPHEN FLOYD CYBULSKI
Lic.NO.013047
ARCHITECT

NO.	REVISIONS DATE
2	REV. WORK 3/3/2010

Date: JANUARY 13, 2010

ARCHITECTURAL SITE PHASE PLANS
WARSAW CAMPUS

RAPPAHANNOCK COMMUNITY COLLEGE

CAMPUS RENOVATIONS
WARSAW + GLENNS, VIRGINIA
PC: 260-17712

nbj ARCHITECTURE
A Professional Limited Company
GROVE PARK SQUARE
11537-B NUCKOLS ROAD
Glen Allen, Virginia 23059
(804) 273-9811 fax: (804) 273-9843